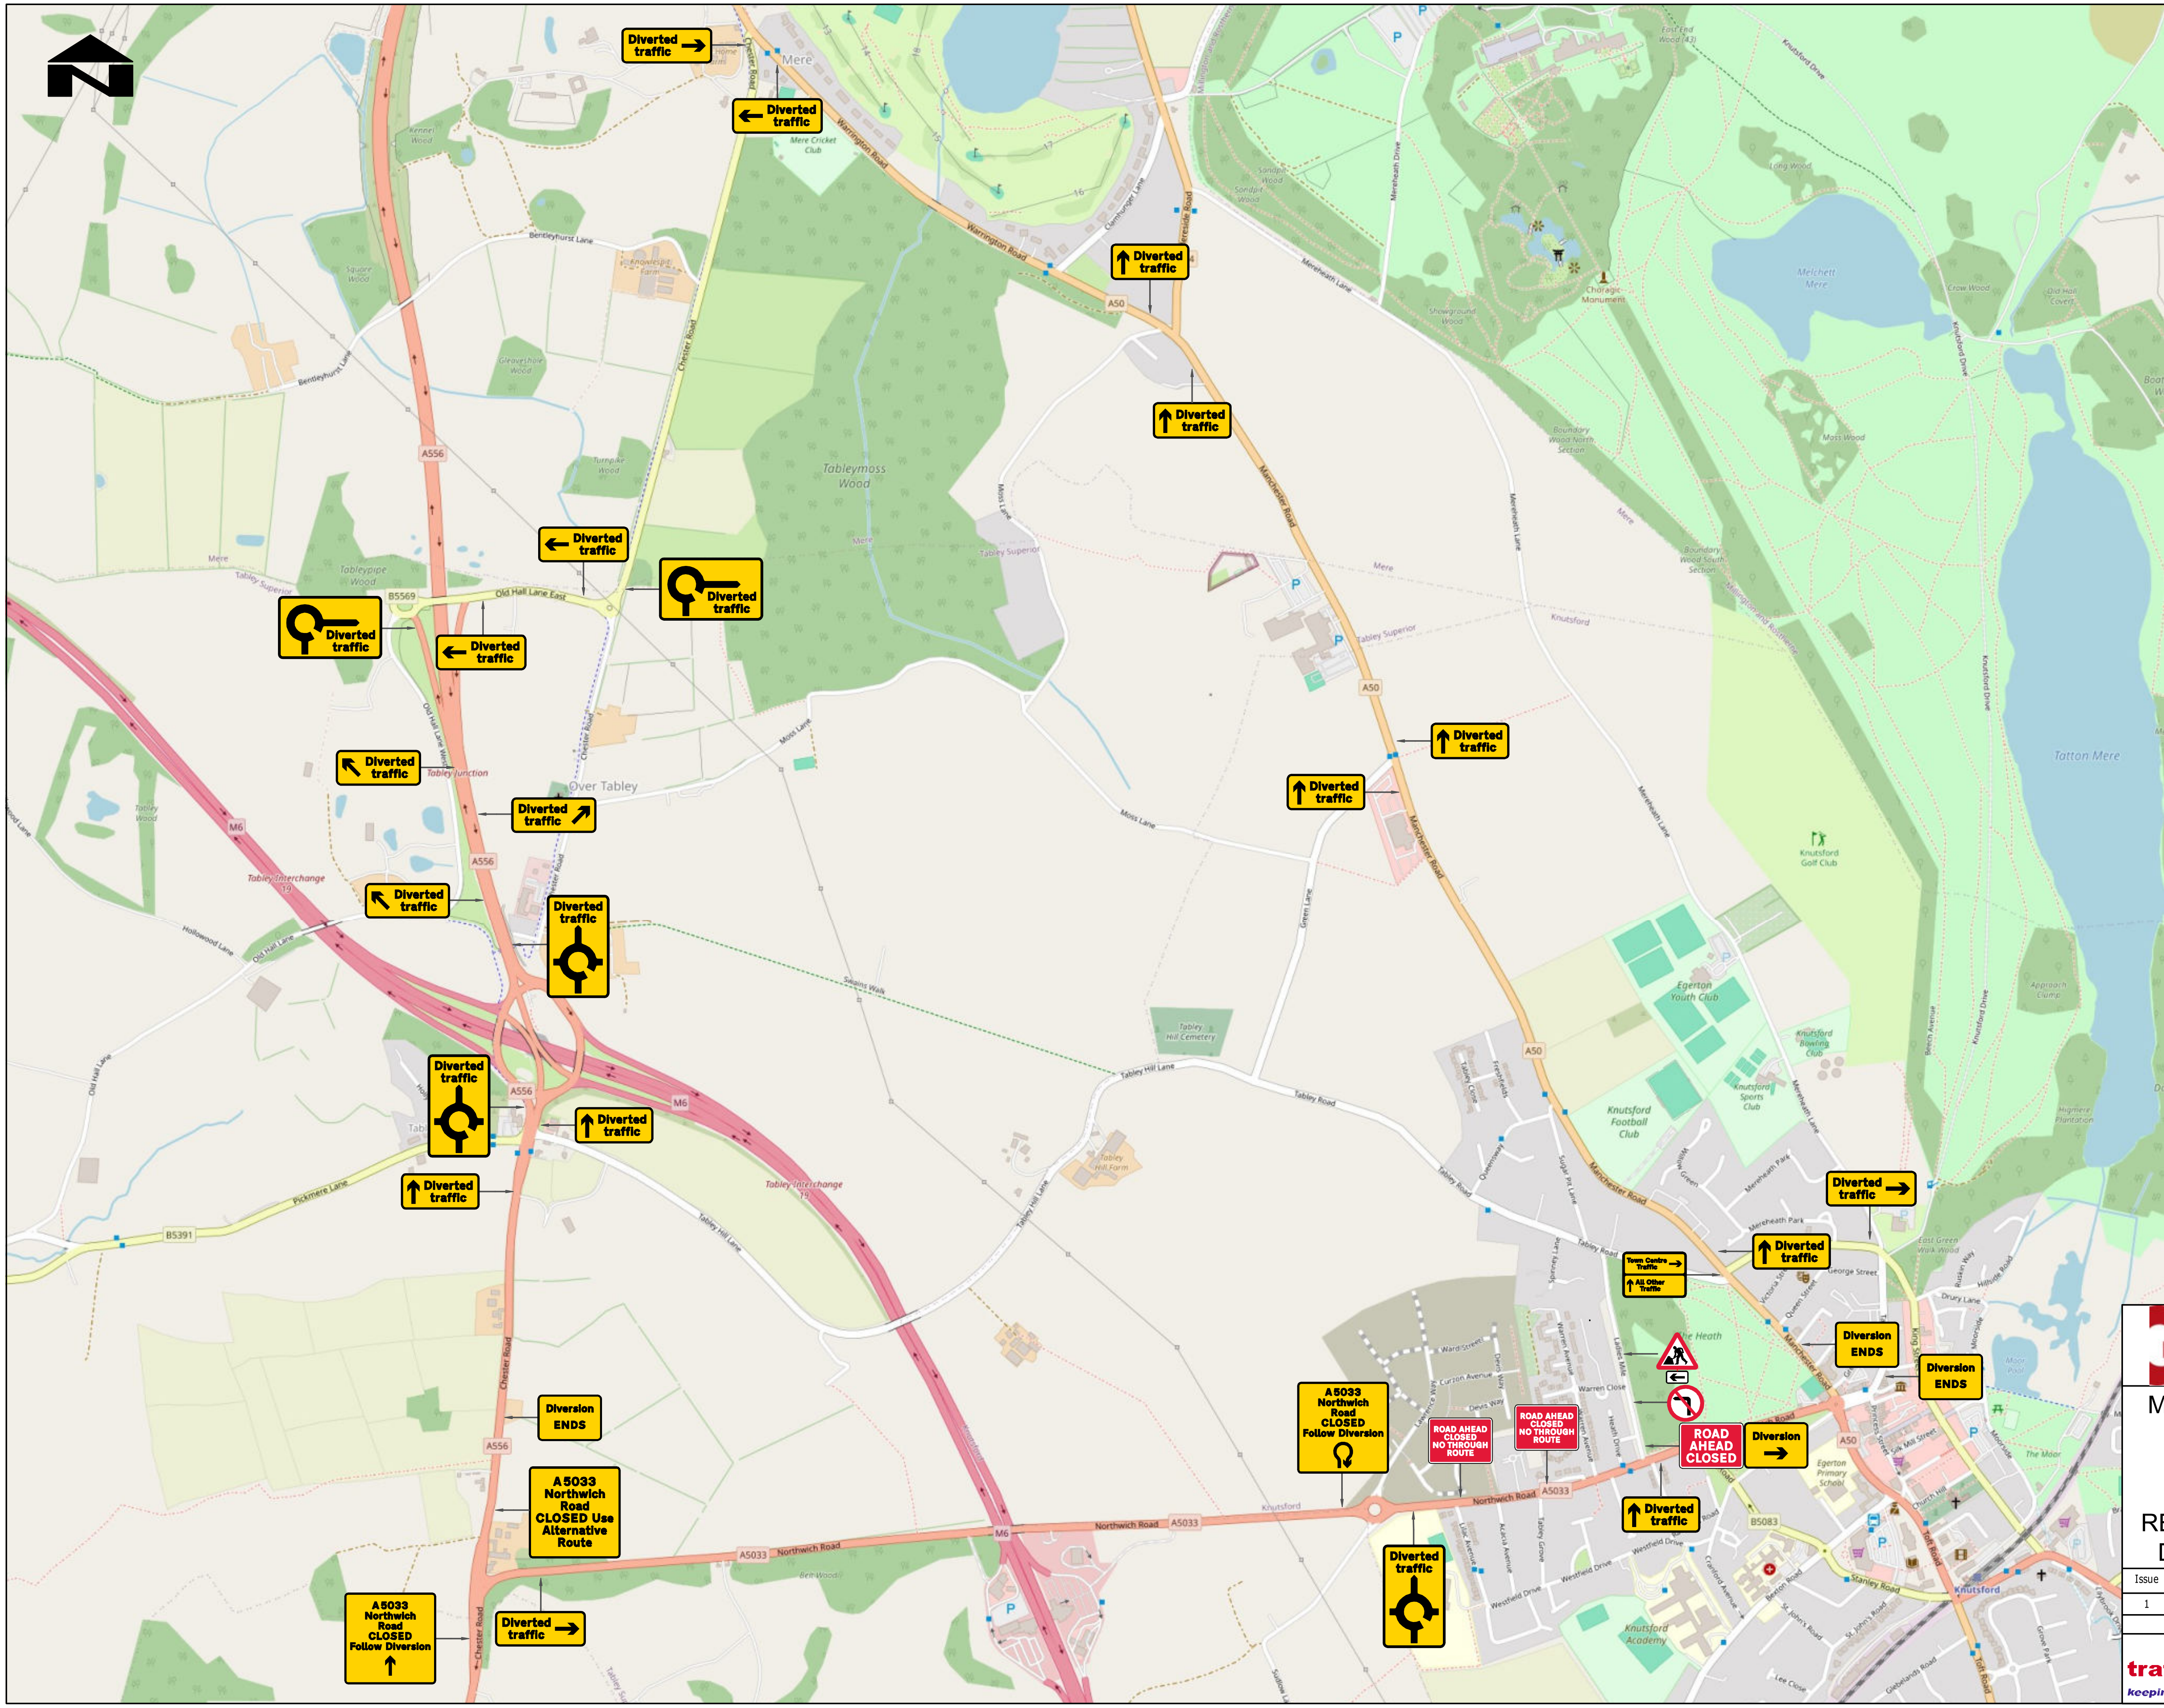

George Cox
www.gcox.co.uk

MANCHESTER ROAD / NORTHWICH ROAD ROUNDABOUT - KNUTSFORD - RESURFACING WORKS DIVERSION ROUTES

Issue	Date	Drawn By	Checked By	Drawing No
1	06/06/24	LJ	J.S	TDxxxxx-013
				Original drawing size A3 - NTS

trafficDIRECT
keeping traffic on the move
UNIT U HIGHFIELD ROAD,
HIGHFIELD IND EST
LITTLE HULTON,
Mancester.
M38 9ST